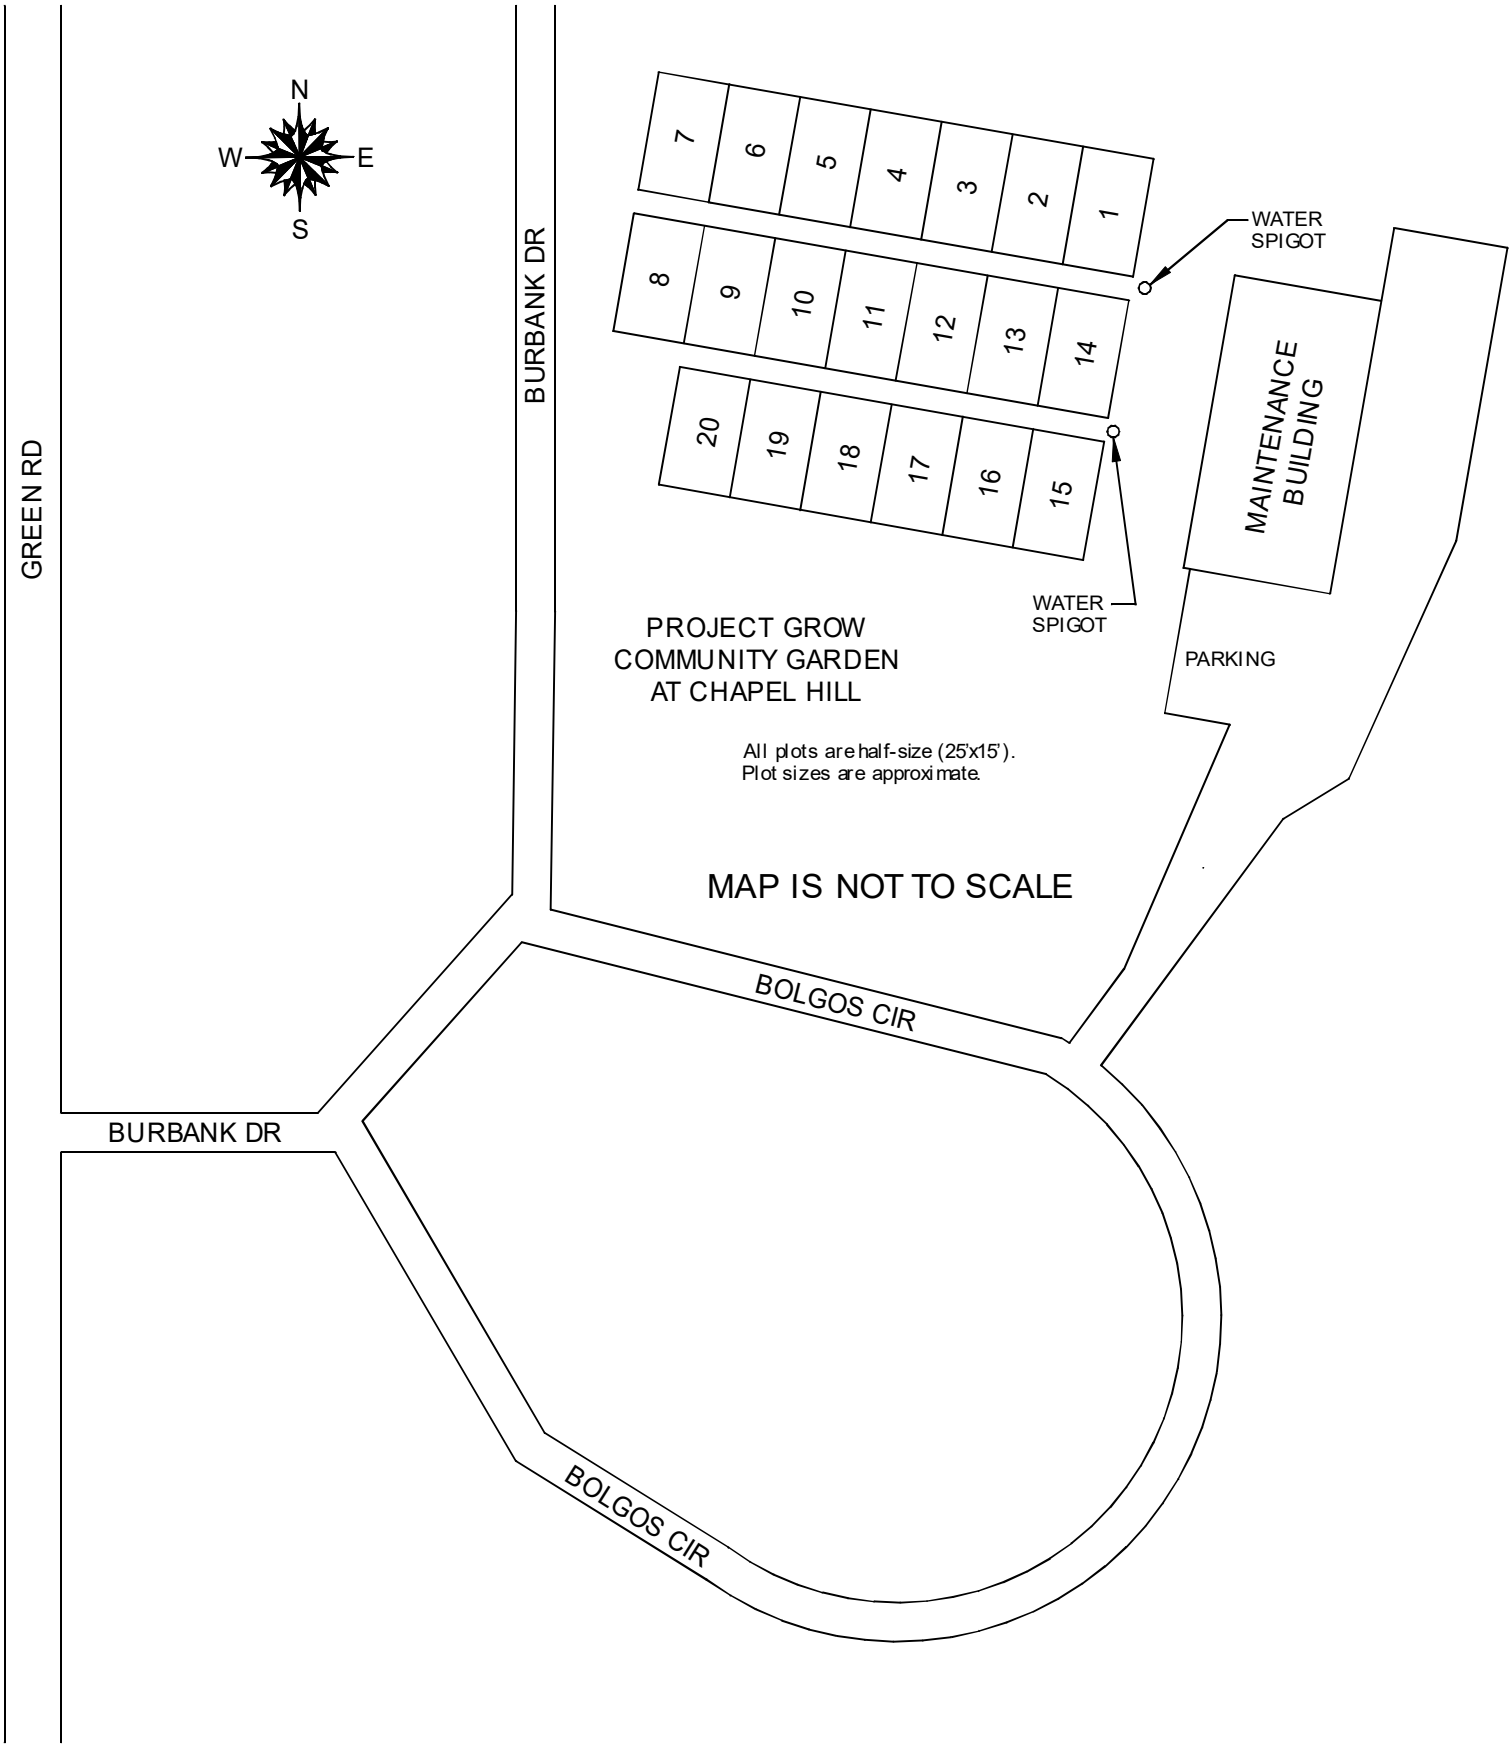
N
W
E
S
GREEN RD
BURBANK DR
7
6
5
4
3
2
1
8
9
10
11
12
13
14
20
19
18
17
16
15
WATER SPIGOT
WATER SPIGOT
MAINTENANCE BUILDING
PARKING
PROJECT GROW COMMUNITY GARDEN AT CHAPEL HILL
All plots are half-size (25'x15').
Plot sizes are approximate.
MAP IS NOT TO SCALE
BOLGOS CIR
BURBANK DR
BOLGOS CIR